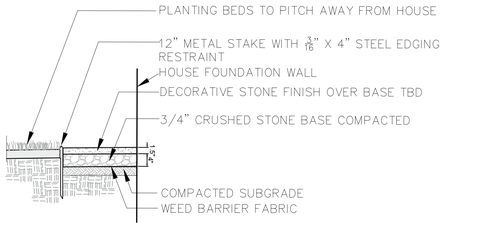

DECORATIVE STONE FOUNDATION SKIRT

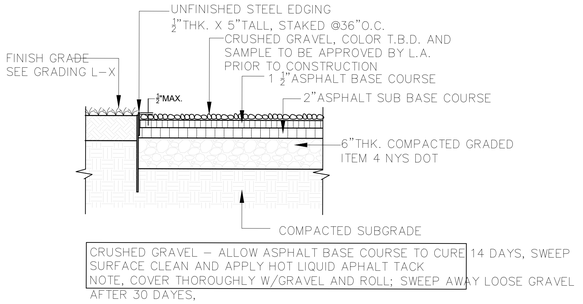

GRAVEL DRIVE ON ASPHALT BASE WITH STEEL EDGE

L- NOT TO SCALE

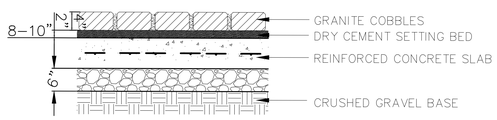

WET LAID COBBLESTONE PAVEMENT VEHICULAR

NOT TO SCALE

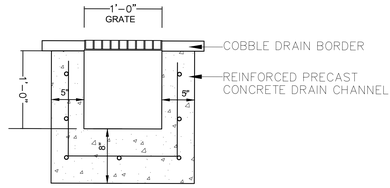

DRIVEWAY CHANNEL DRAIN

SCALE: 1"=1'-0"

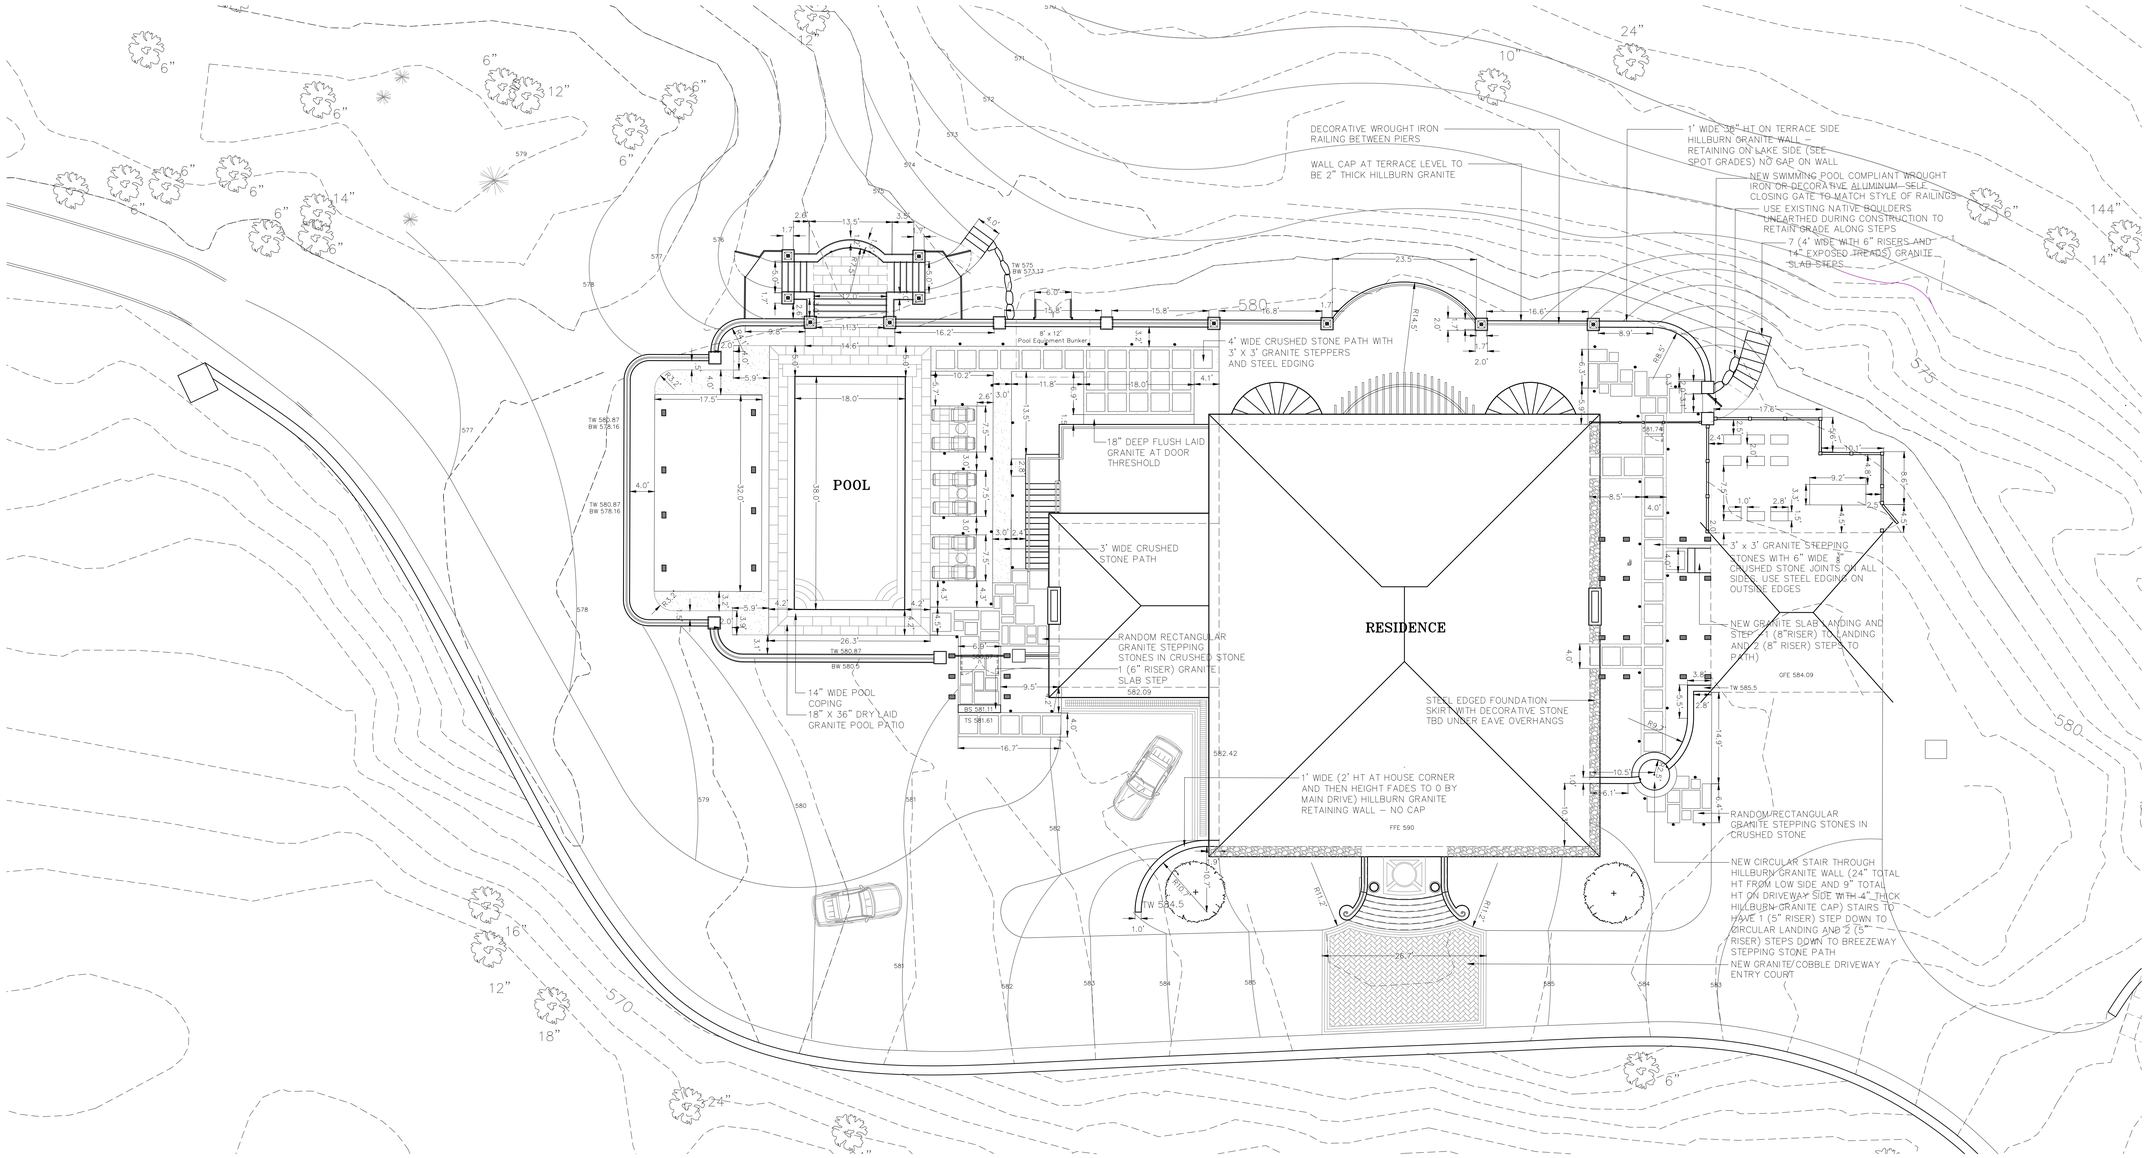

PLAN VIEW

Andrea Buckingham
Licensed Landscape Architect
NJ LIC# 21AS000649
NY LIC# 002766-1

87 North Pocono Road
Mountain Lakes, NJ 07046
Tel: 973-983-0616

Email: abuckinghamlla@gmail.com

SUNG SCHMIDTBERGER RESIDENCE

36 EAST LAKE ROAD
TUXEDO PARK, NY 10987

DIMENSIONED LAYOUT PLAN AND DETAILS

Date 2/23/2024

Revisions

Drawn by APB

Scale

GRAPHIC SCALE
10 0 5 10 20
(IN FEET)
1 inch = 10 ft.

North

Sheet: L-2