

DESIGN FIRM:
Black House Studio
211 N Aberdeen Ave
Wayne, PA 19087
610.348.1188


PROJECT MANAGER:
Neil Ryan Young
DRAWN BY: NRY
REVIEWED BY: NRY

PROJECT TEAM:

ARCHITECT OF RECORD









DRAWING NOTE:

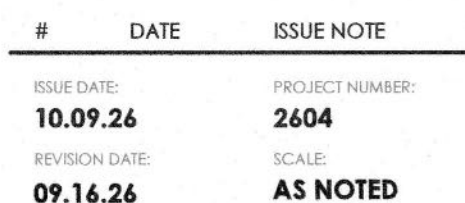

PROJECT INFO:
**178 CONTINENTAL ROAD
GARAGE**

SHEET TITLE:
**STORMWATER/DRYWELL
PLAN**
SHEET NO:

A0.02

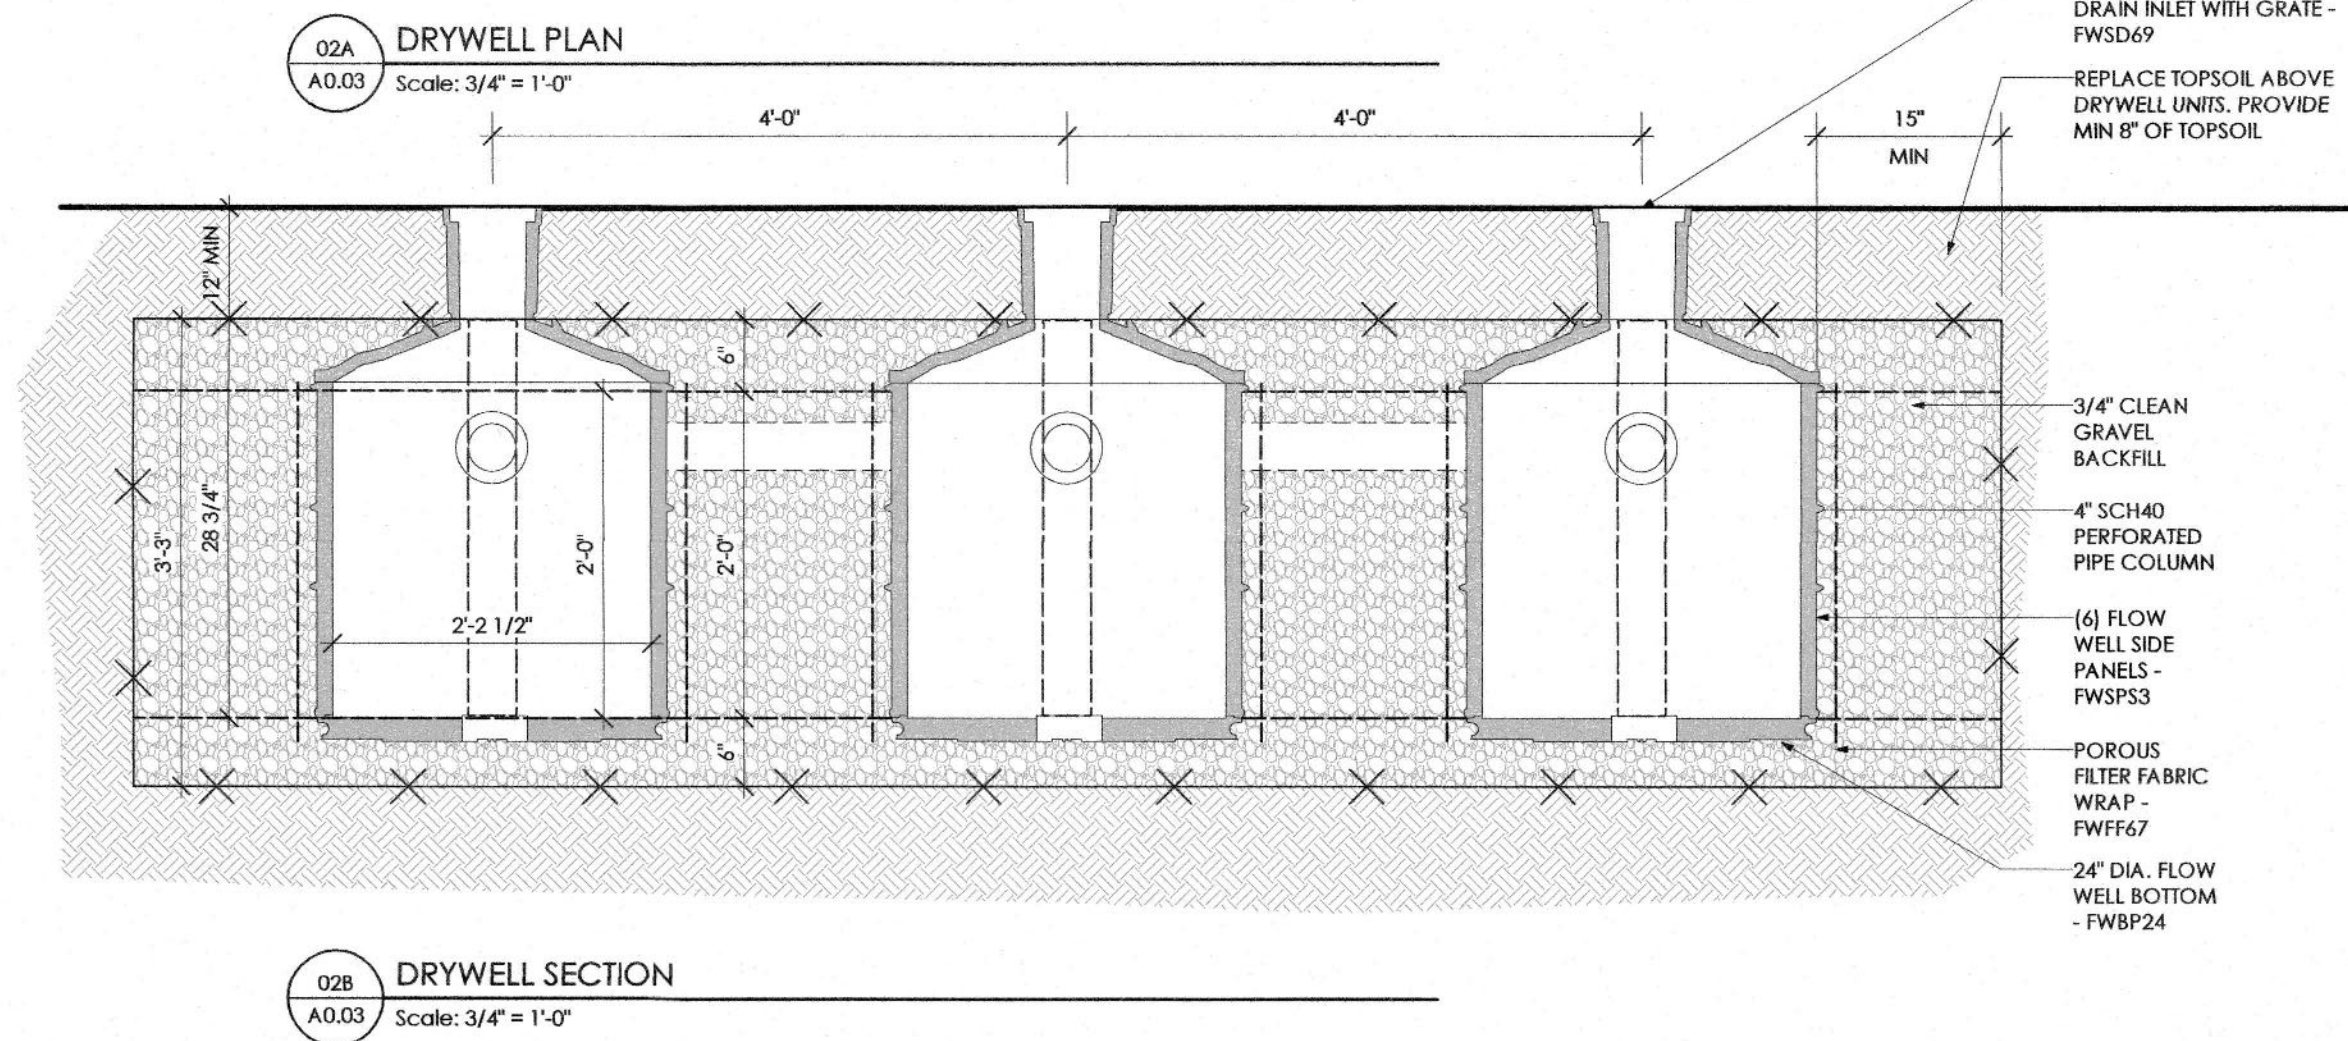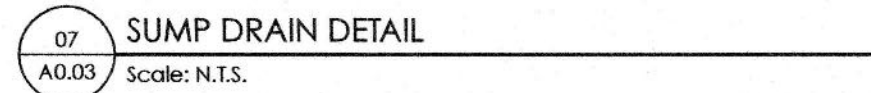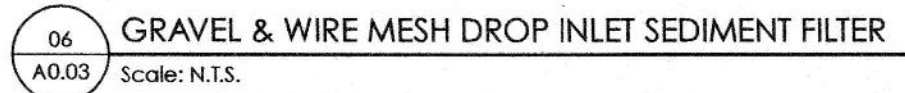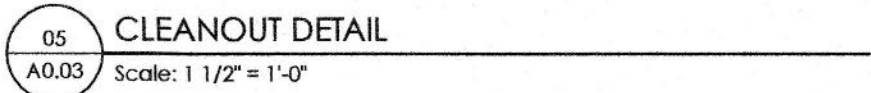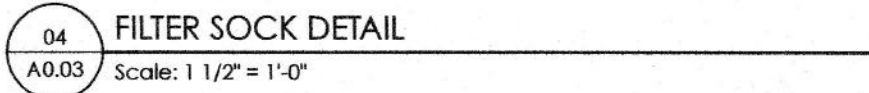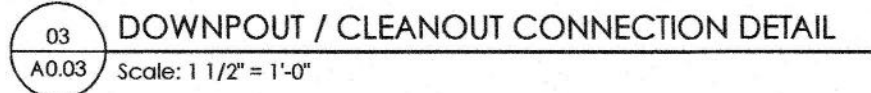

A0.03