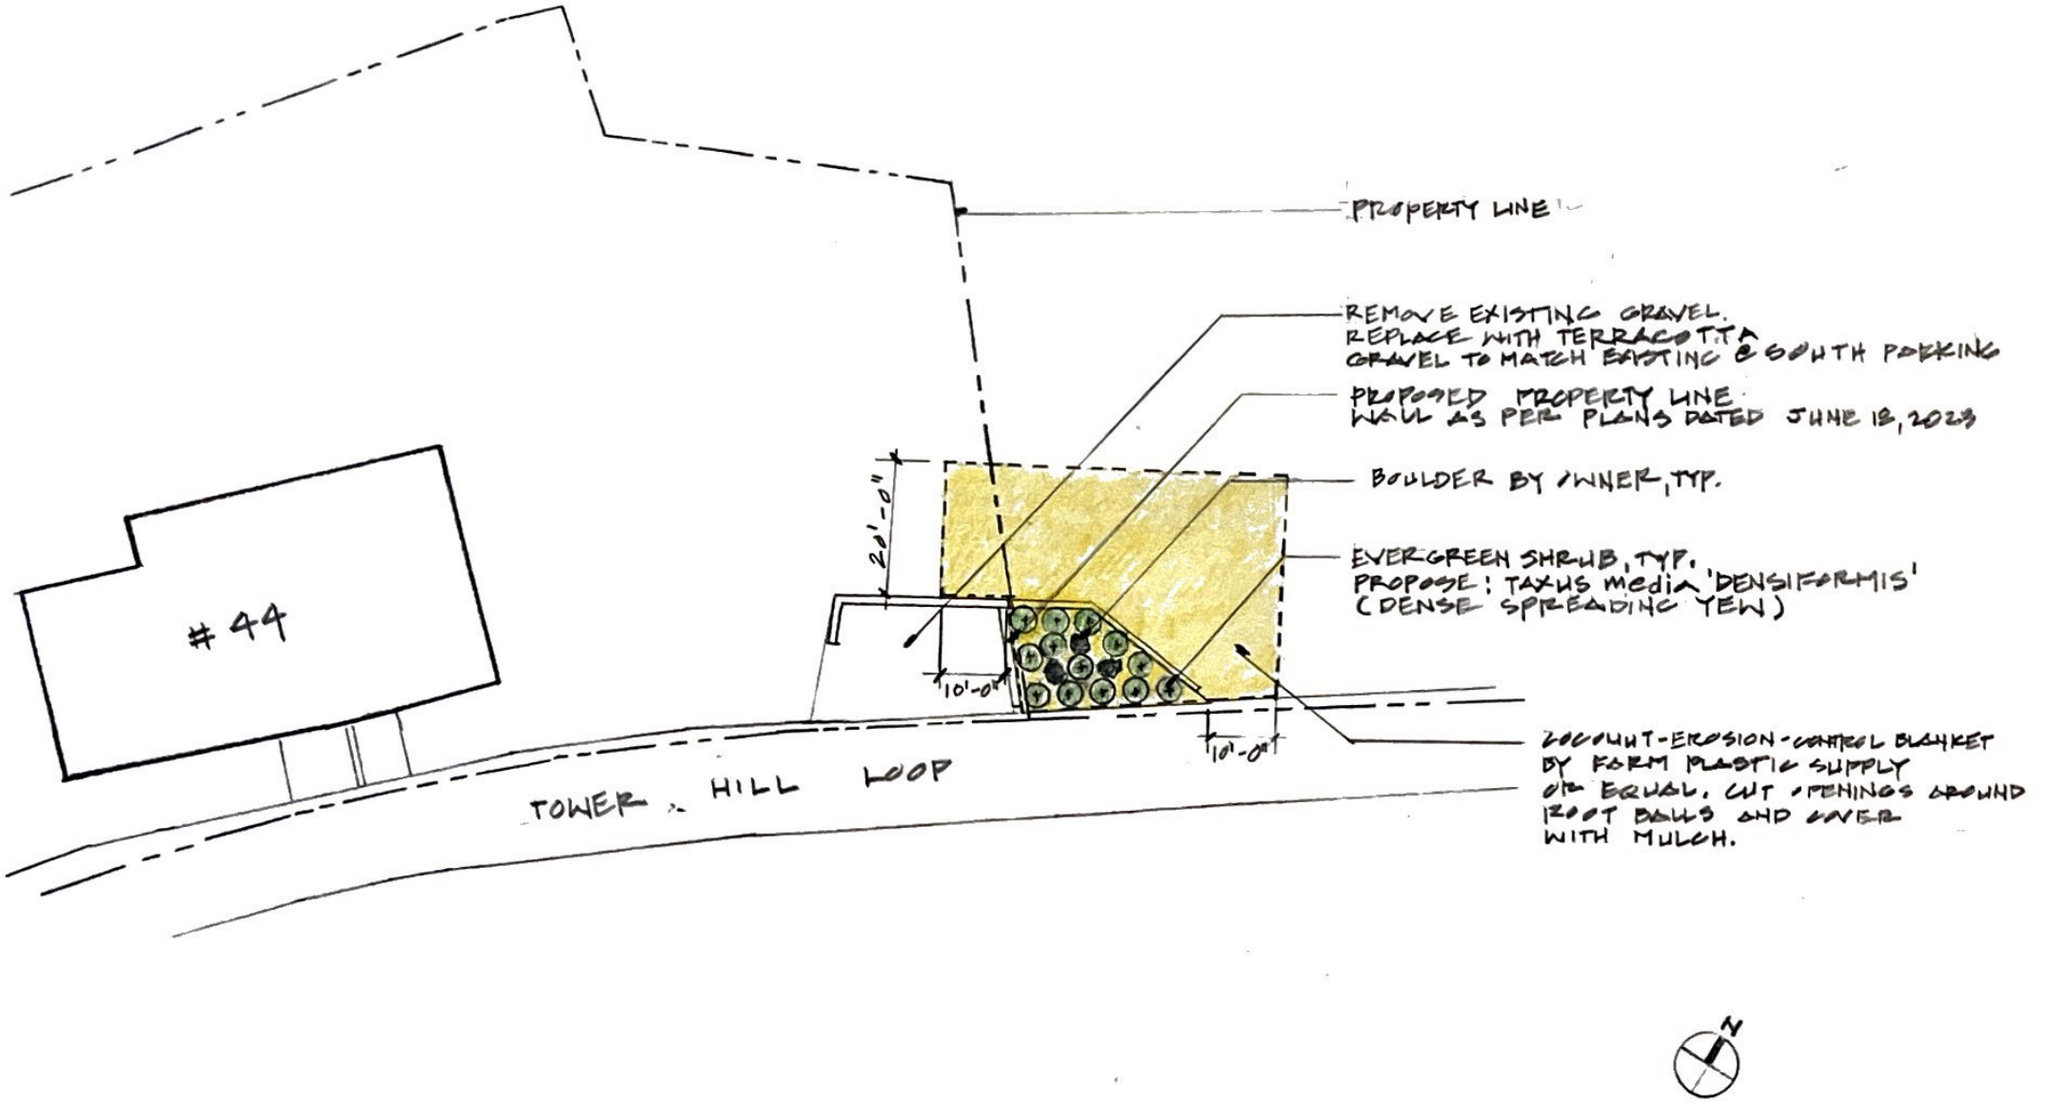

(2) YOUNG RESIDENCE - PARKING AREA AND EROSION CONTROL PLAN

MAY 23, 2023; FEBRUARY 12, 2024

SCALE: 1" = 20'